Figure: 7-3
Troy Area Sewer District

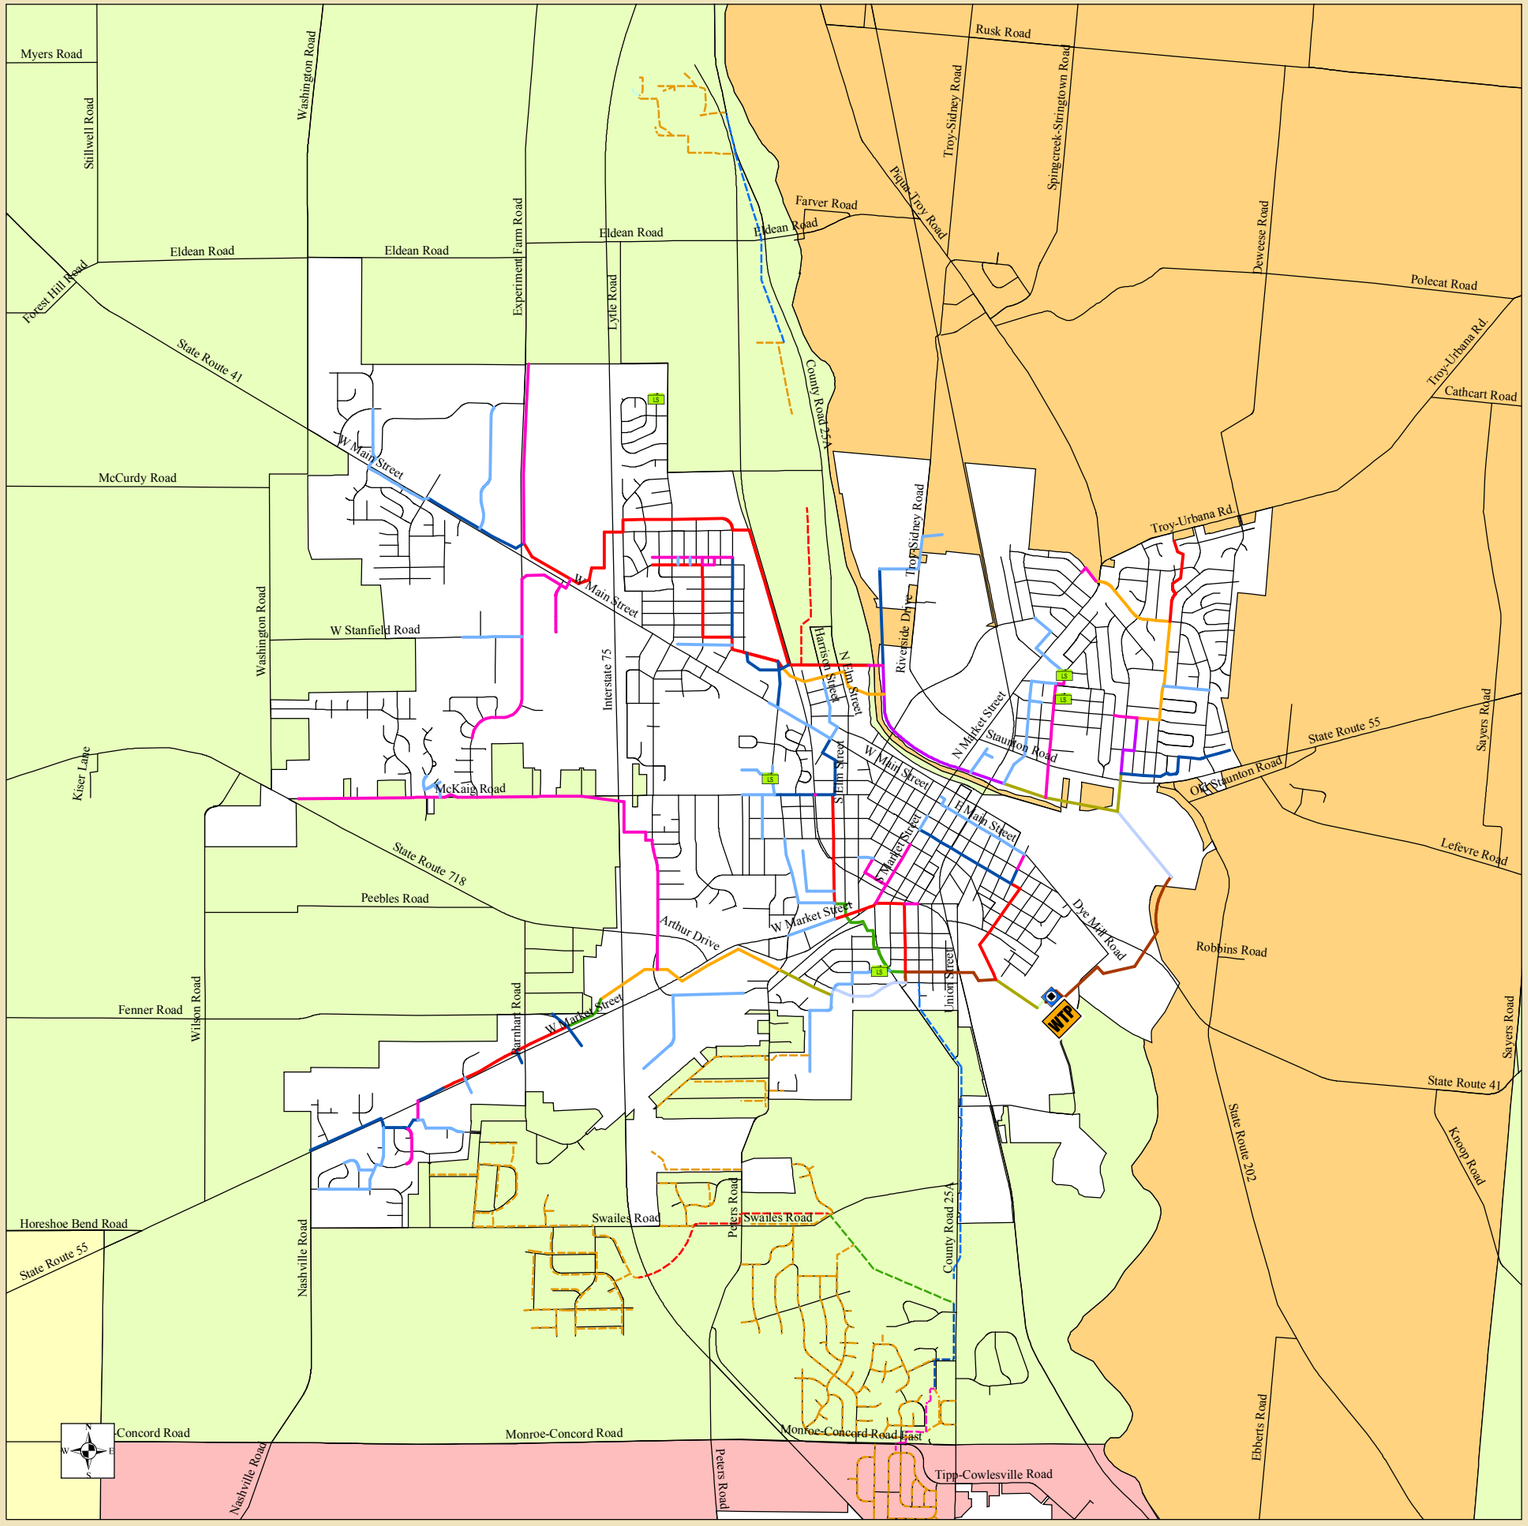

Legend

Layer

- LiftStation
- Screw Pump
- WWTP

Sewer Mains

- County4Inch
- County8Inch
- County10Inch
- County12Inch
- County15Inch
- County18Inch
- County21Inch
- 10InchSewer
- 12InchSewer
- 15InchSewer
- 18InchSewer
- 21InchSewer
- 24InchSewer
- 27InchSewer
- 30InchSewer
- 36InchSewer
- 42InchSewer
- 60InchSewer

City of Troy
Planning and Development
February 27, 2006