# Figure: 7-2
# Troy Area Water District

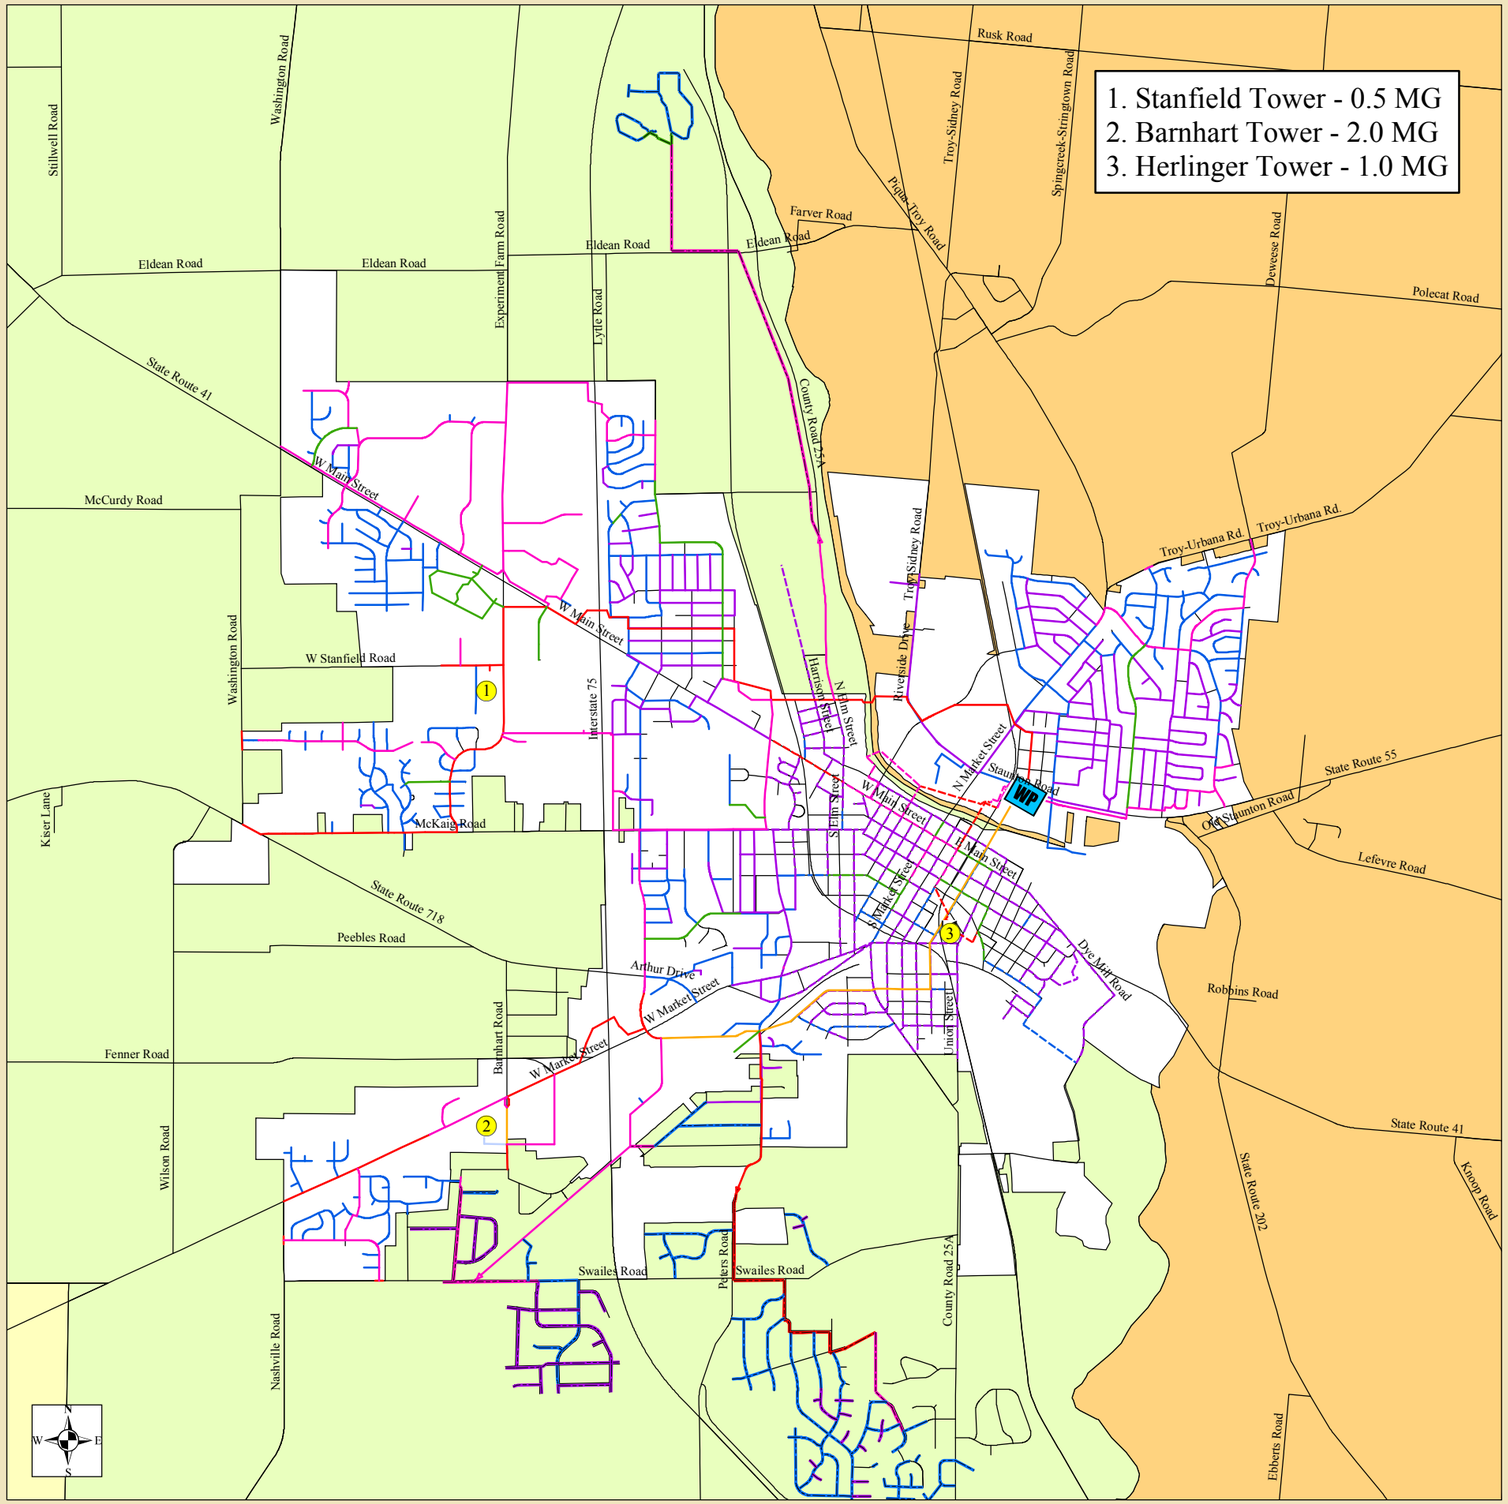


## Legend

**Layer**

- PRV
- WTP

**WaterTowers**

**Water_Mains**

**Layer**

- 6 Inch Hi
- 6 Inch Low
- 8 Inch Hi
- 8 Inch Lo
- 10 Inch Hi
- 10 Inch Lo
- 12 Inch Hi
- 12 Inch Lo
- 16 Inch Hi
- 16 Inch Lo
- 20 Inch Hi
- 24 Inch Hi
- County 6 Inch
- County 8 Inch
- County 10 Inch
- County 12 Inch
- County 16 Inch

City of Troy
Planning and Development
February 27, 2006